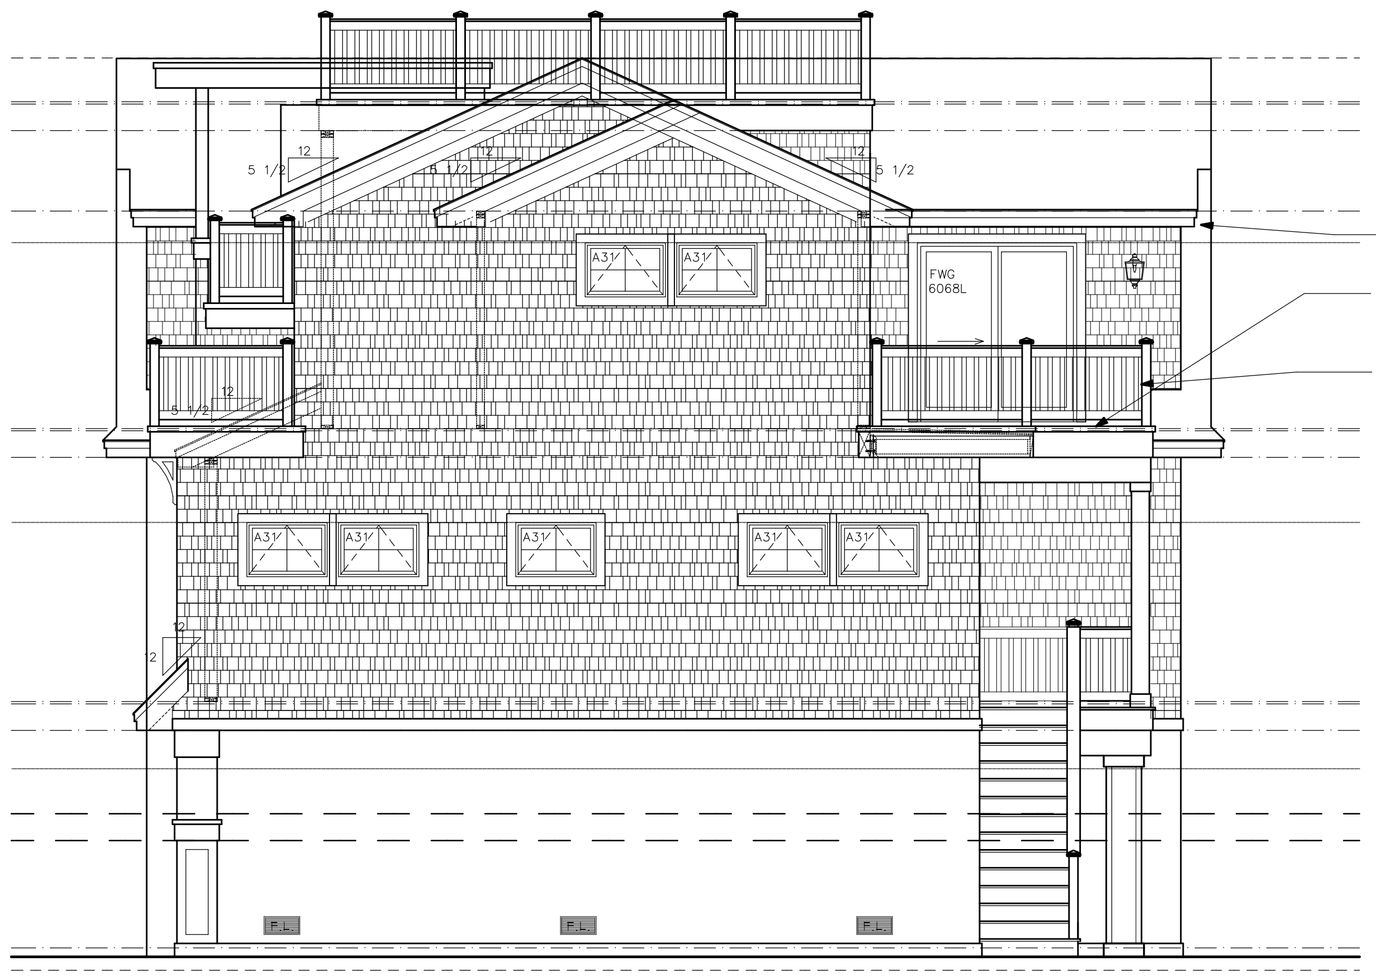

2 A4 Rear Elevation
SCALE: 1/4" = 1'-0"

3 A4 Left Side Elevation
SCALE: 1/4" = 1'-0"

4 A4 Right Side Elevation
SCALE: 1/4" = 1'-0"

1 A4 Front Elevation
SCALE: 1/4" = 1'-0"

COPYRIGHT 2024 MICHAEL PAGNOTTA ARCHITECT P.C.
MICHAEL PAGNOTTA ARCHITECT, P.C. EXPRESSLY RESERVES IT'S COPYRIGHT IN THESE PLANS AND DRAWINGS. THESE PLANS AND DRAWINGS ARE NOT TO BE REPRODUCED IN ANY MANNER. THE N.J. STATE BOARD OF ARCHITECTS SHALL BE IMMEDIATELY NOTIFIED OF INFRACTIONS AND OR COPYRIGHT INFRINGEMENTS

Architecture • Planning
www.pagnotta.com
Design/Build • Interior Design
Member American Institute of Architects
NCARB Certified
New Jersey Architect License 10387
New Jersey Planning License L104137
Florida Architect License AR 92048
342 West Ninth Street Ship Bottom NJ 08008
Phone: (609) 361-0011 Fax: (609) 361-1188

MICHAEL Pagnotta
ARCHITECTURE & CONSTRUCTION
-New Jerseys' #1 Design/ Build Firm Since 1996-

PROJECT NO:	24_025
SCALE:	1/4" = 1'-0"
DRAWN BY:	MRB
REVIEWED:	JGB
CHECKED:	MP
START DATE:	12/4/2024
PRINT DATE:	1/13/2025
LAST FILE SAVE:	1/13/2025

Churchview LLC
4807 Long Beach Boulevard
Lot 1, Block 15.90,
Ocean County, New Jersey

SHEET
A4
4 OF 9 SHEETS