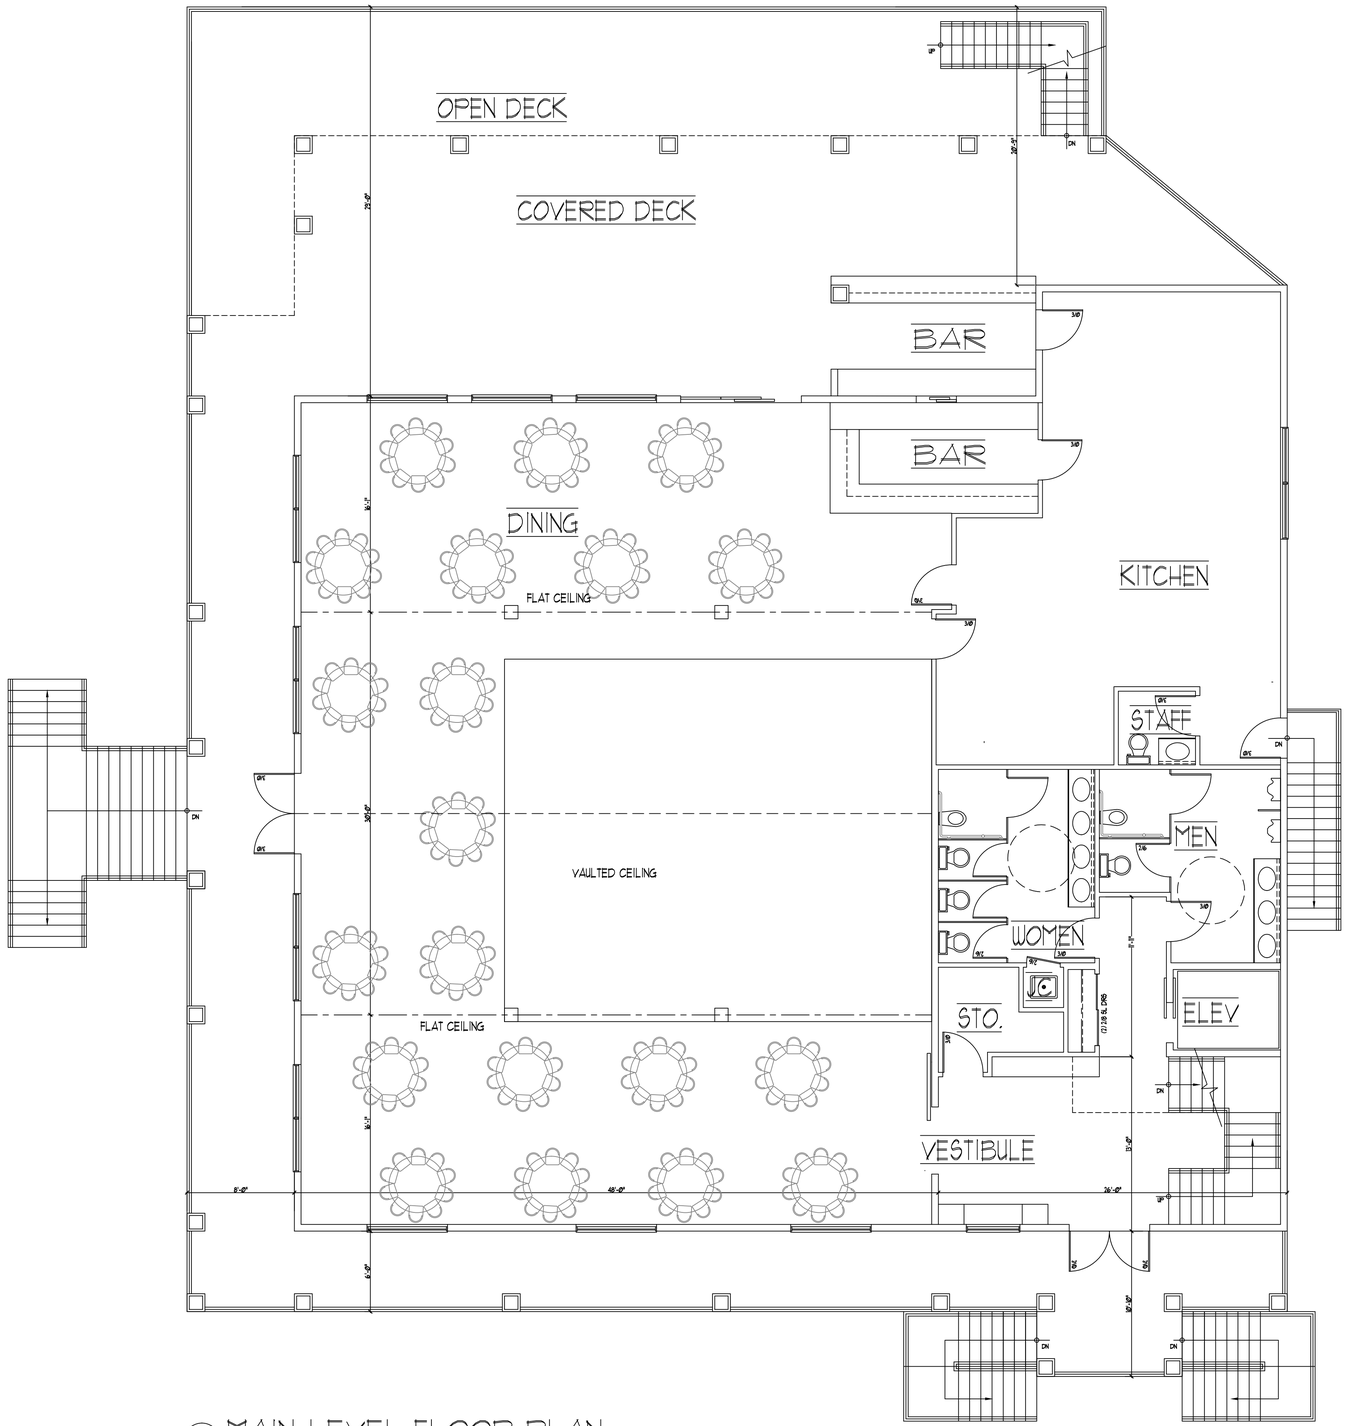
OPEN DECK
COVERED DECK
BAR
BAR
DINING
KITCHEN
FLAT CEILING
VAULTED CEILING
FLAT CEILING
STAFF
MEN
WOMEN
STO.
ELEV
VESTIBULE
DN
DN
DN